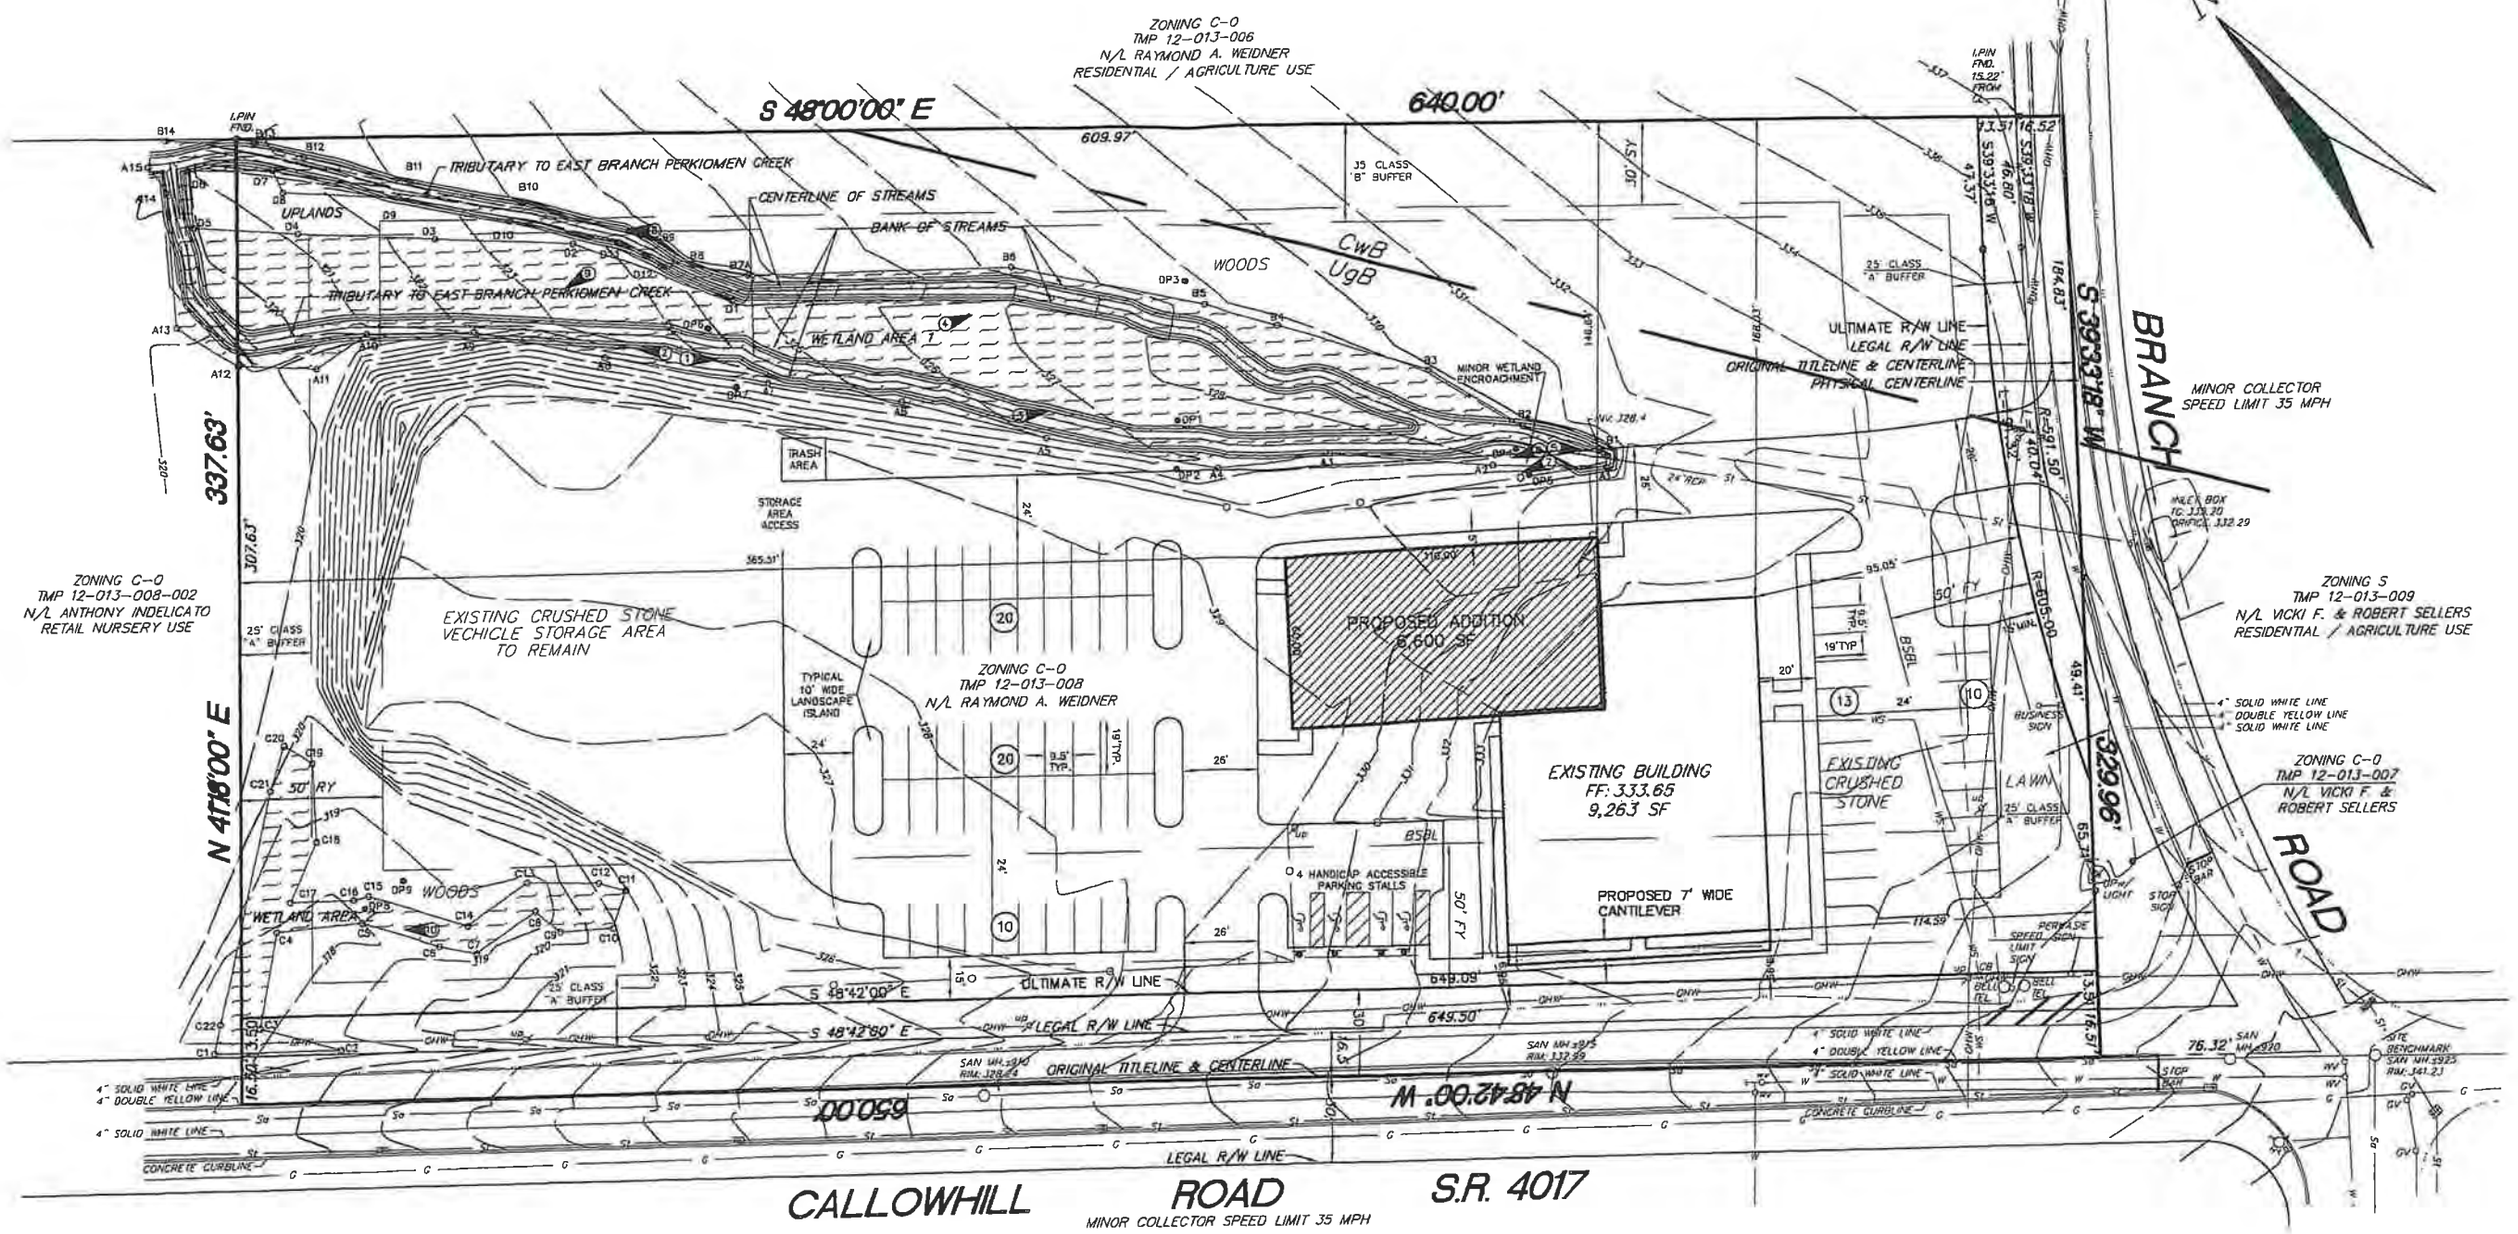
ZONING C-O
TMP 12-013-006
N/L RAYMOND A. WEIDNER
RESIDENTIAL / AGRICULTURE USE
S 48°00'00" E
640.00'
609.97'
I.PIN FND.
TRIBUTARY TO EAST BRANCH PERKIOMEN CREEK
CENTERLINE OF STREAMS
BANK OF STREAMS
UPLANDS
WOODS
CwB
UgB
J5 CLASS 'B' BUFFER
WETLAND AREA 1
MINOR WETLAND ENCROACHMENT
TRASH AREA
STORAGE AREA ACCESS
ULTIMATE R/W LINE
LEGAL R/W LINE
ORIGINAL TITLELINE & CENTERLINE
PHYSICAL CENTERLINE
25' CLASS 'A' BUFFER
S 39°33'18" W
184.83'
BRANCH
MINOR COLLECTOR
SPEED LIMIT 35 MPH
R=591.50'
R=605.00'
337.63'
307.63'
N 41°18'00" E
ZONING C-O
TMP 12-013-008-002
N/L ANTHONY INDELICATO
RETAIL NURSERY USE
EXISTING CRUSHED STONE
VECHICLE STORAGE AREA
TO REMAIN
PROPOSED ADDITION
6,600 SF
EXISTING BUILDING
FF: 333.65
9,263 SF
EXISTING CRUSHED STONE
LAWN
TYPICAL 10' WIDE LANDSCAPE ISLAND
ZONING C-O
TMP 12-013-008
N/L RAYMOND A. WEIDNER
4 HANDICAP ACCESSIBLE PARKING STALLS
PROPOSED 7' WIDE CANTILEVER
BSBL
50' RY
19'TYP
9.5' TYP.
ZONING S
TMP 12-013-009
N/L VICKI F. & ROBERT SELLERS
RESIDENTIAL / AGRICULTURE USE
4" SOLID WHITE LINE
4" DOUBLE YELLOW LINE
4" SOLID WHITE LINE
ZONING C-O
TMP 12-013-007
N/L VICKI F. & ROBERT SELLERS
BUSINESS SIGN
STOP SIGN
PENNDOT SPEED LIMIT SIGN
649.09'
649.50'
N 48°42'00" W
650.00'
S 48°42'00" E
S 48°42'80" E
329.96'
ROAD
CALLOWHILL
ROAD
S.R. 4017
MINOR COLLECTOR SPEED LIMIT 35 MPH
PERKASIE BOROUGH
ZONING R1-B
WALKER'S ACRES DEVELOPMENT

N. FIFTH STREET (SR 4007)
Victory Hall (Gymnasium)
Under Construction
Activity Center
Building Addition
Heritage Chapel
Stormwater BMP
Garage
Accessory Building
Athletic Building
Pool & Hot Tubs
Pool Area
Paved Area
Grassed Area
Deck
Dumpster
Shed
Wall
Fence
Sign
Dwelling
Garage
Accessory Building
NL
REBECCA L. TROUTMAN & PETER
TP. 12-14-38-1.3
NL
ALEXANDER & LARISSA CHENEVEY
TP. 12-14-38-1.2
NL
NORMAN EGAN
TP. 12-14-38-1.1
NL
ROSEMARY M. HAMRO
TP. 12-14-38-16
NL
JANE BISHOP
TP. 12-14-38-17
NL
STEPHEN BURK
TP. 12-14-38-1.2
NL
FRANCIS MICHAEL HERITAGE
TP. 12-14-38-1.3
NL
EAST RICHHILL TOWNSHIP
VALLEY GREEN SUBDIVISION
OPEN SPACE LOT 2
TP. 12-29-99
NL
PENNRIDGE SCHOOL DISTRICT
TP. 12-5-24
Use: School C-2
NL
PATRICK M. & DOROTHY J. EGAN
TP. 12-5-34.2
Use: Agricultural A1
NL
JOHN WILLIAM & NANCY CROLL
TP. 12-5-32.2
Use: Residential R
NL
GEORGE E. & SANDRA J. MATHERE
TP. 12-5-33.1
Use: Residential R
NL
FIRST BAPTIST CHURCH
TP. 12-14-3
Use: Residential R
NL
DAVID R. & SANDRA L. NITSCH
TP. 12-14-8
Use: Residential R
NL
DAVID R. & SANDRA L. NITSCH
TP. 12-14-7
Use: Residential R
NL
BRYANT'S AND MARY LOU TAYLOR
TP. 12-14-6
Use: Residential R